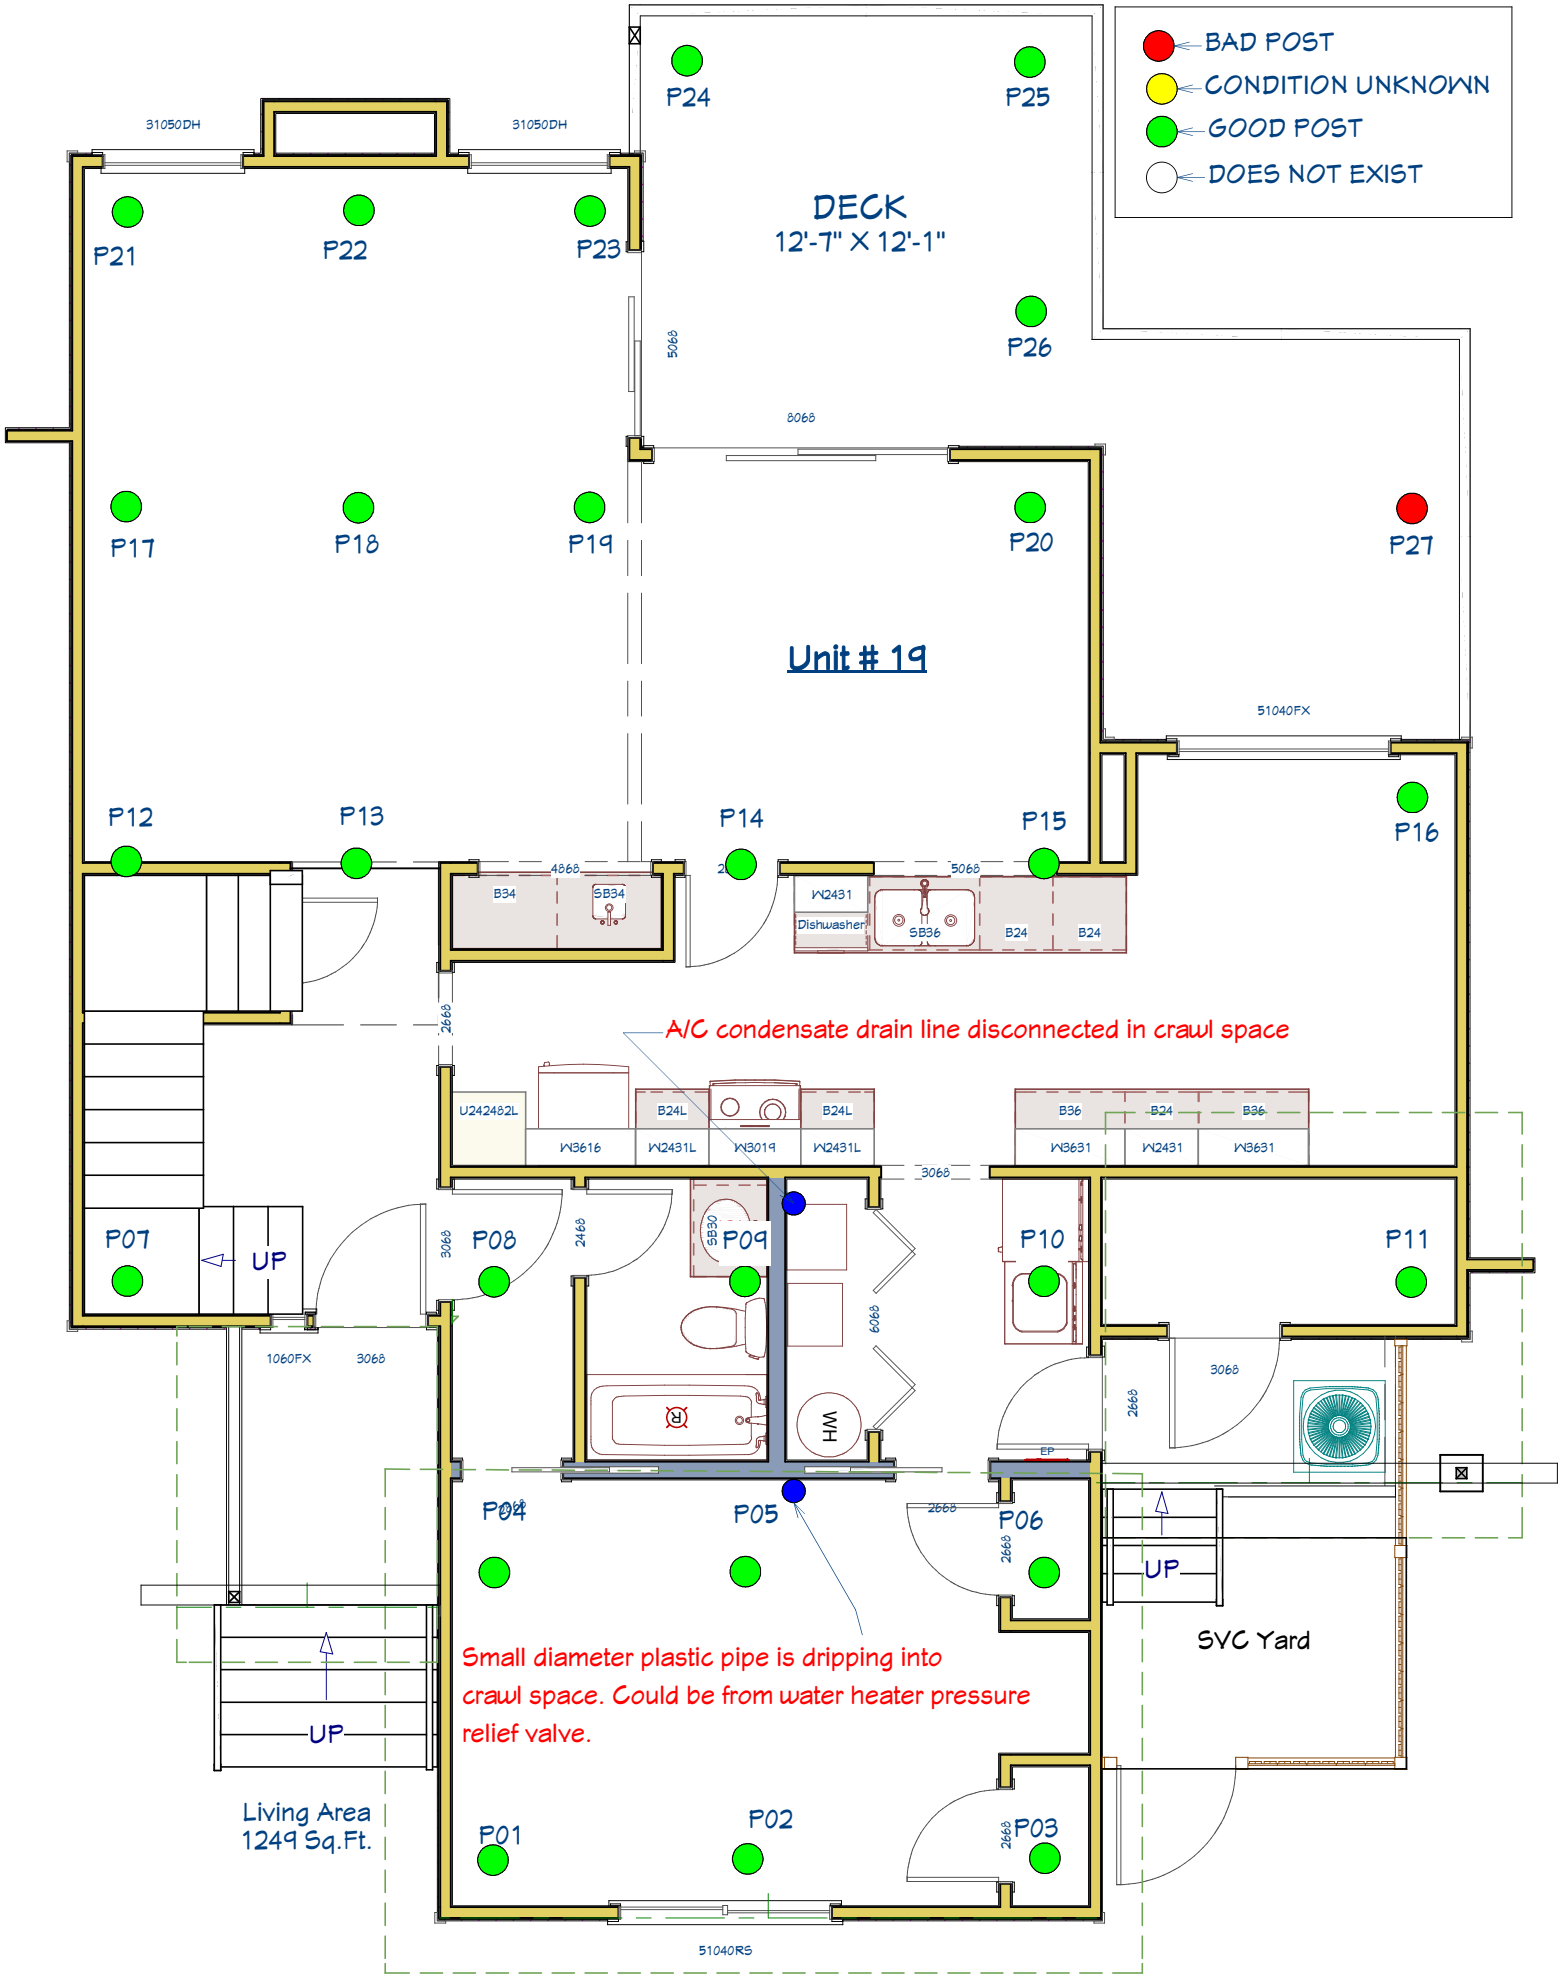
BAD POST
CONDITION UNKNOWN
GOOD POST
DOES NOT EXIST
DECK
12'-7" X 12'-1"
Unit # 19
P01
P02
P03
P04
P05
P06
P07
P08
P09
P10
P11
P12
P13
P14
P15
P16
P17
P18
P19
P20
P21
P22
P23
P24
P25
P26
P27
31050DH
31050DH
51040FX
51040RS
1060FX
UP
UP
UP
B34
SB34
W2431
Dishwasher
SB36
B24
B24
U242482L
W3616
B24L
W2431L
W3019
B24L
W2431L
B36
W3631
B24
W2431
B36
W3631
SB30
WH
A/C condensate drain line disconnected in crawl space
Small diameter plastic pipe is dripping into crawl space. Could be from water heater pressure relief valve.
Living Area
1249 Sq.Ft.
SVC Yard